

Owner:

VILLAGE OF
ORLAND PARK
14700 RAVINIA AVE.
ORLAND PARK, IL 60462
630-403-6100

Issue Date

IDOT REVIEW SET - 02.03.12
IDOT REVIEW SET - 12.18.12
IDOT REVIEW SET - 07.02.13
FINAL PERMIT SET - 12.09.13
CONSTRUCTION SET - 04.18.14


Revision Date

Sheet Title

WALL
ELEVATIONS

Sheet Number


LD-17.0

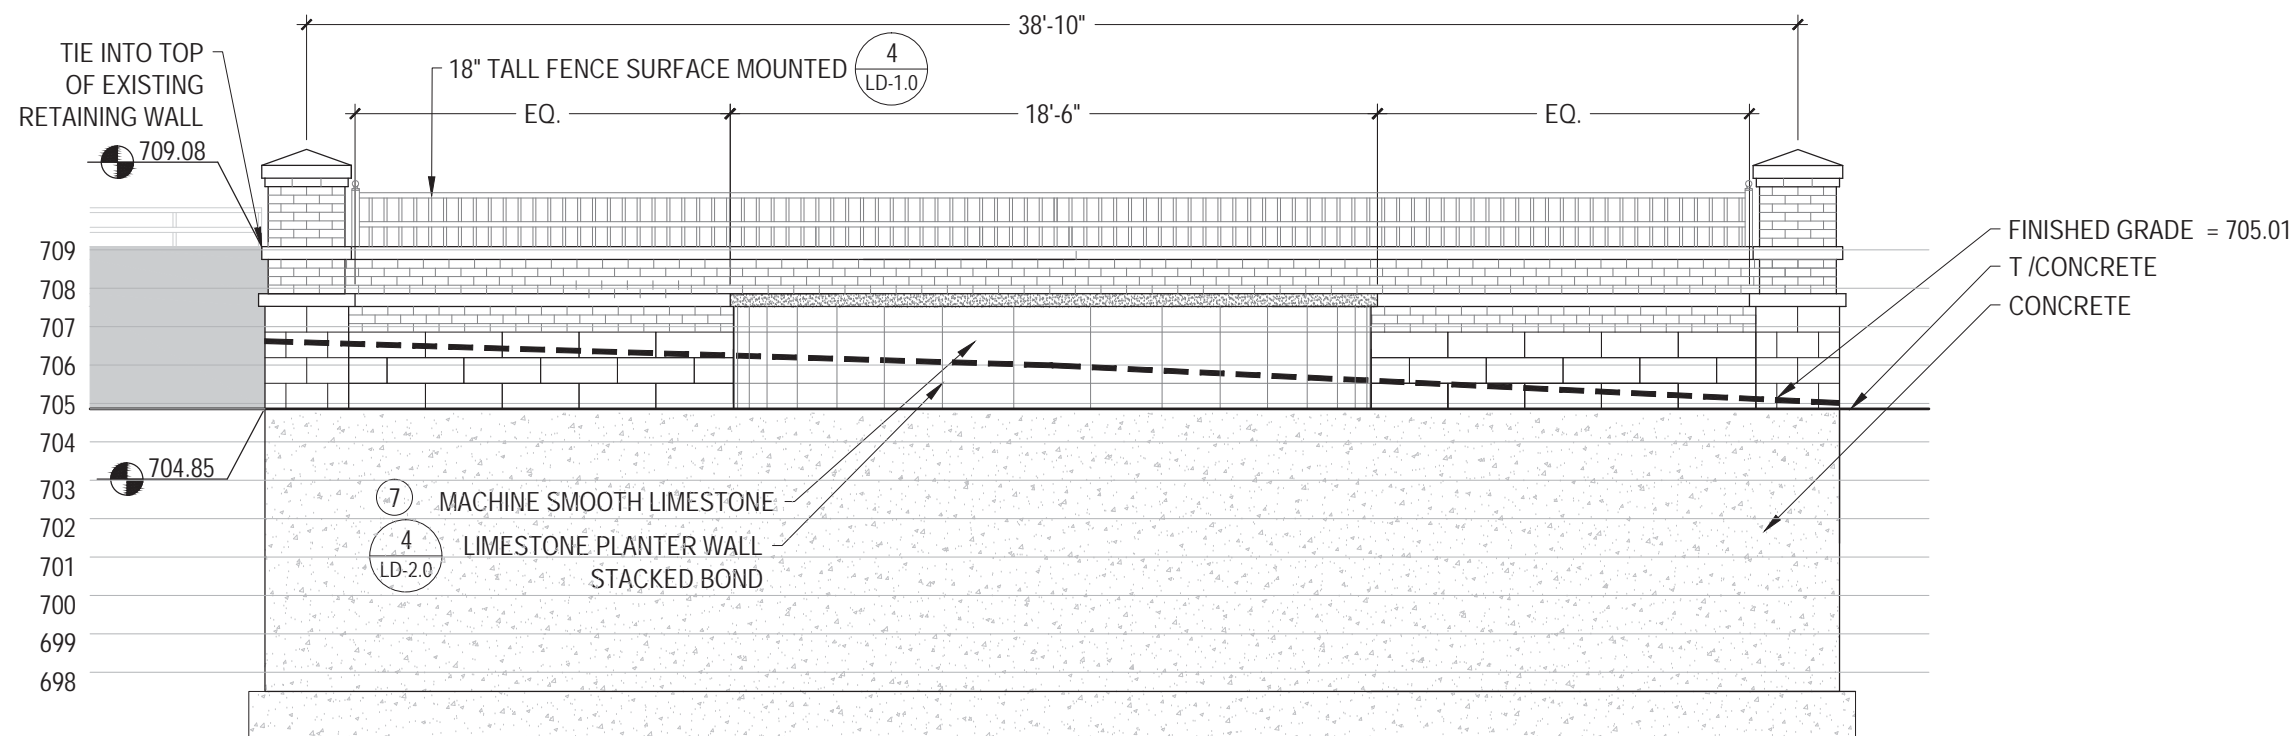

1 NE CORNER 135th SECONDARY MONUMENT SOUTH ELEVATION

LD-17.0

SCALE: 1/4" = 1'-0"

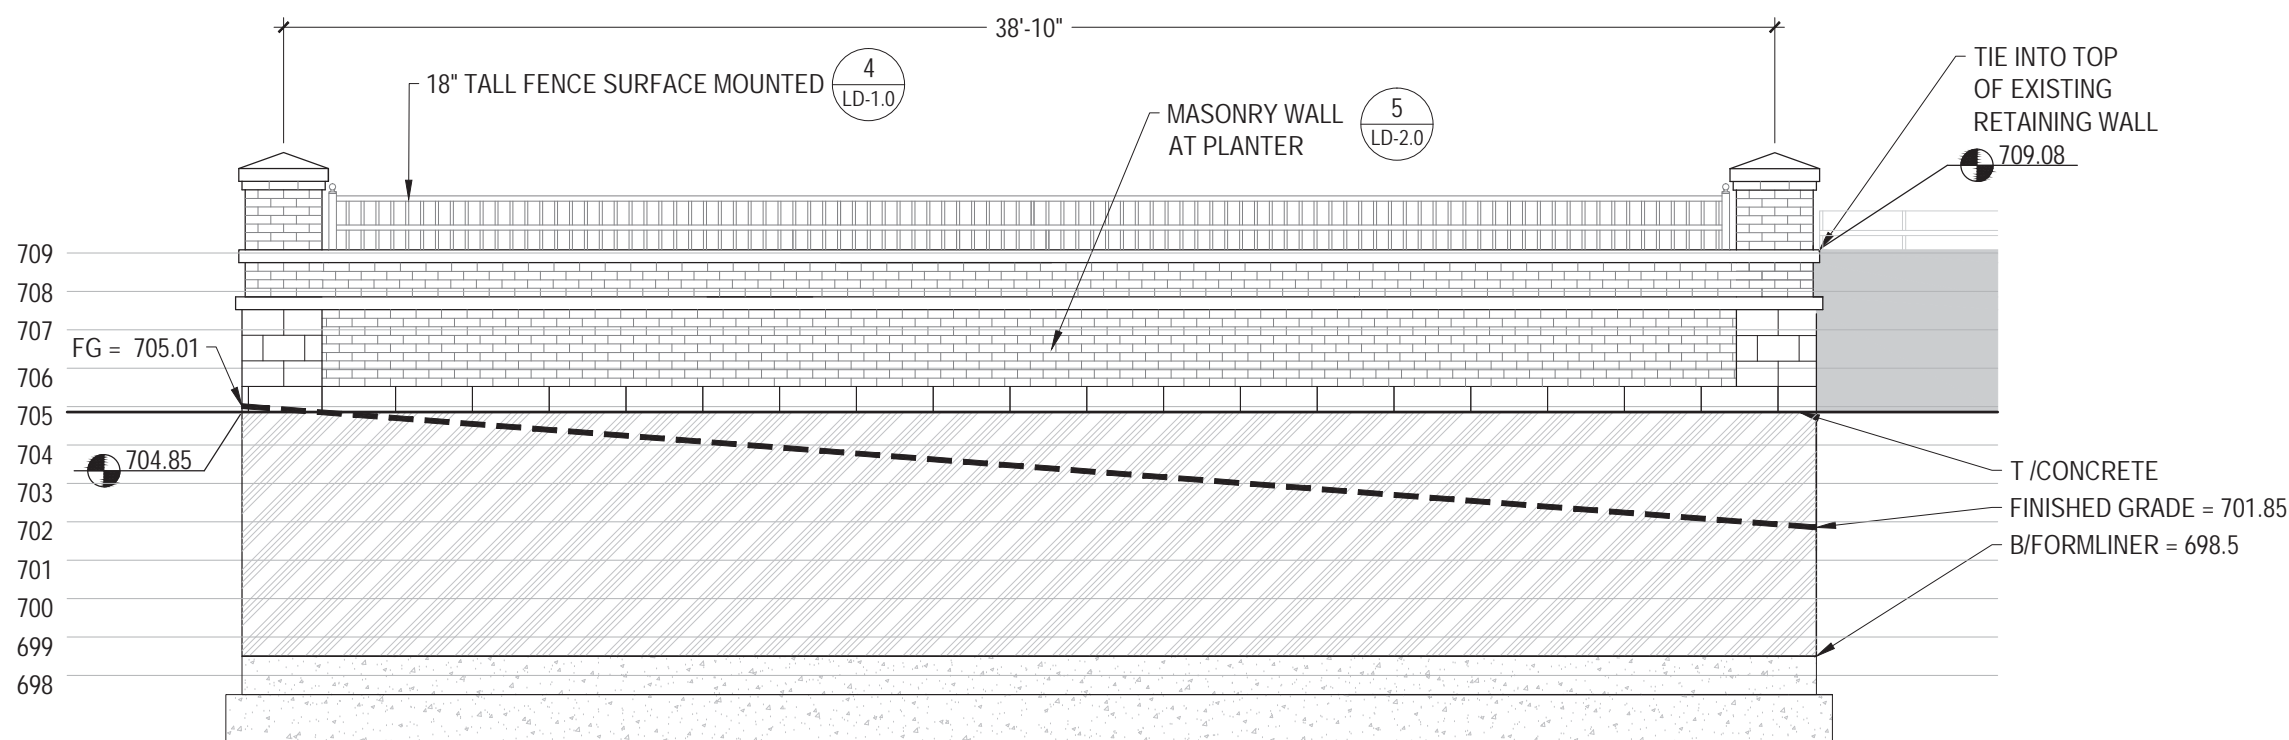

2 NE CORNER 135th SECONDARY MONUMENT NORTH ELEVATION

LD-17.0

SCALE: 1/4" = 1'-0"