

Owner:

VILLAGE OF
ORLAND PARK
14700 RAVINIA AVE.
ORLAND PARK, IL 60462
630-403-6100

Issue Date


IDOT REVIEW SET - 02.03.12
IDOT REVIEW SET - 12.18.12
IDOT REVIEW SET - 07.02.13
FINAL PERMIT SET - 12.09.13
CONSTRUCTION SET - 04.18.14

Revision Date


Sheet Title
**LANDSCAPE
DETAILS**

Sheet Number

LD-4.0

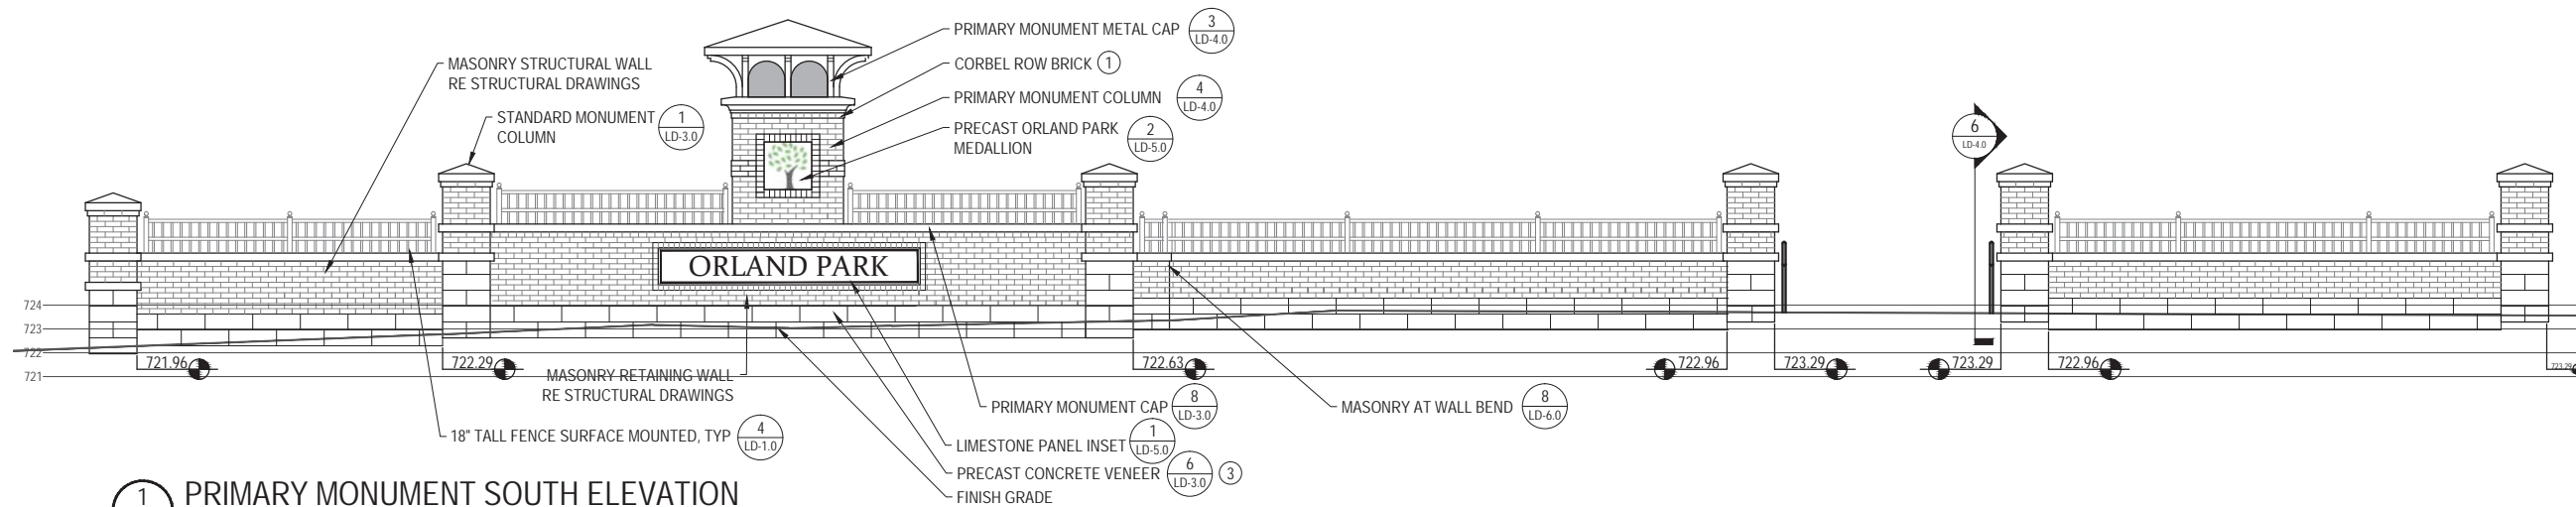


SCALE: 1/4" = 1'-0"

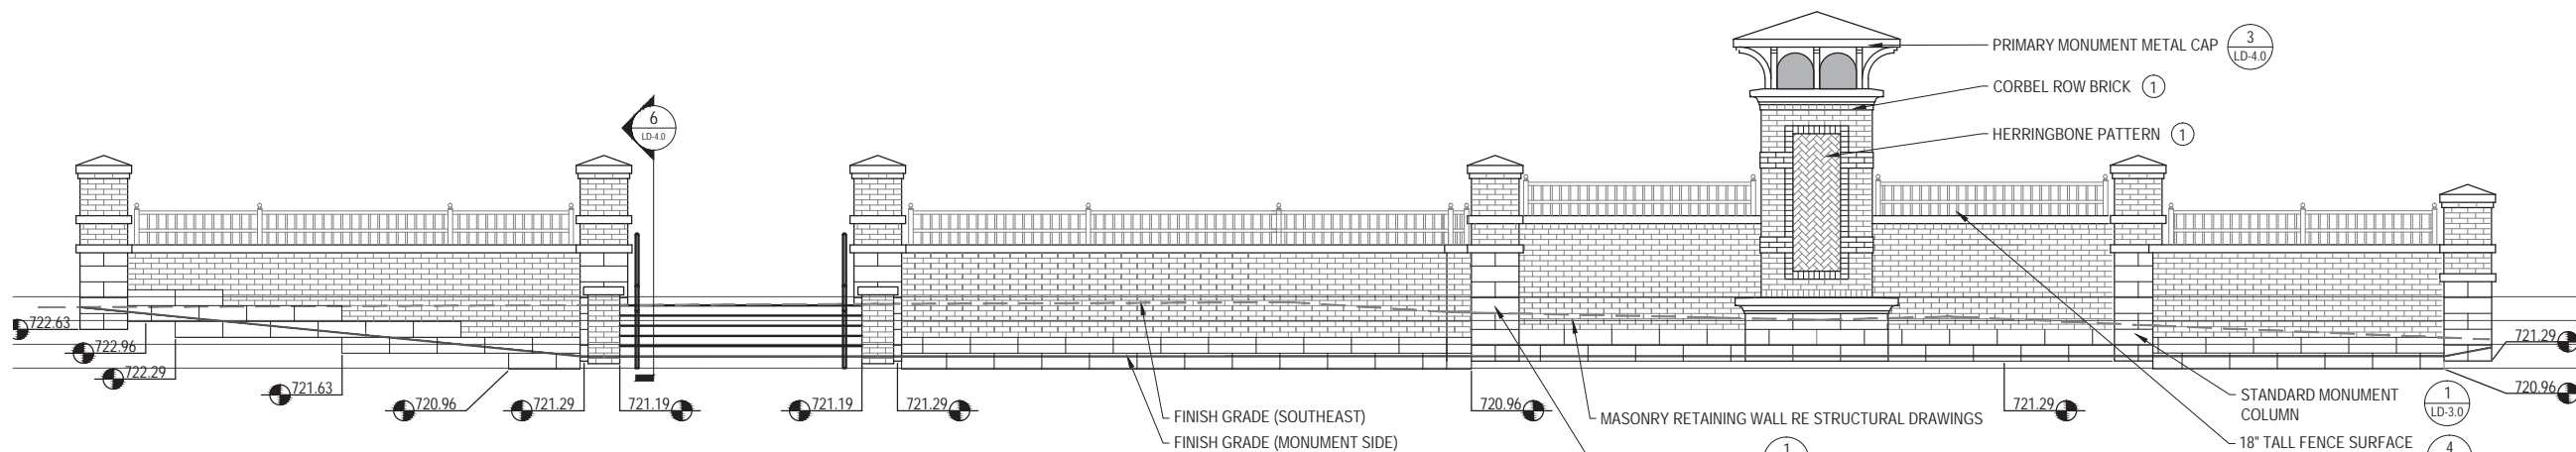


SCALE: 1/4" = 1'-0"

- NOTES:
1. THE CAP SHALL BE INTERNALLY LIT WITH LED LIGHTS. METAL FABRICATOR SHALL WORK CLOSELY WITH THE OWNER AND LANDSCAPE ARCHITECT.
 2. THIS DRAWING IS CONCEPTUAL ONLY. METAL FABRICATOR SHALL SUBMIT SHOP DRAWINGS FOR APPROVAL PRIOR TO CONSTRUCTION.
 3. THE SIGN MANUFACTURER SHALL WORK CLOSELY WITH THE GENERAL CONTRACTOR AND MASON TO COORDINATE ELECTRICAL POWER REQUIREMENTS.
 4. FINISH SHALL BE DETERMINED BY THE OWNER AND THE LANDSCAPE ARCHITECT. METAL FABRICATOR SHALL SUBMIT A SAMPLE TO THE LANDSCAPE ARCHITECT PRIOR TO CONSTRUCTION.
 5. SIGN MANUFACTURER / METAL FABRICATOR SHALL ENSURE THAT ALL ELECTRICAL COMPONENTS ARE EASILY ACCESSIBLE FOR FUTURE MAINTENANCE.
 6. POLYCARBONITE BACKING SHALL MATCH THE COLOR AND THICKNESS OF THE MONUMENT AT 143RD AND LAGRANGE ROAD EXACTLY.

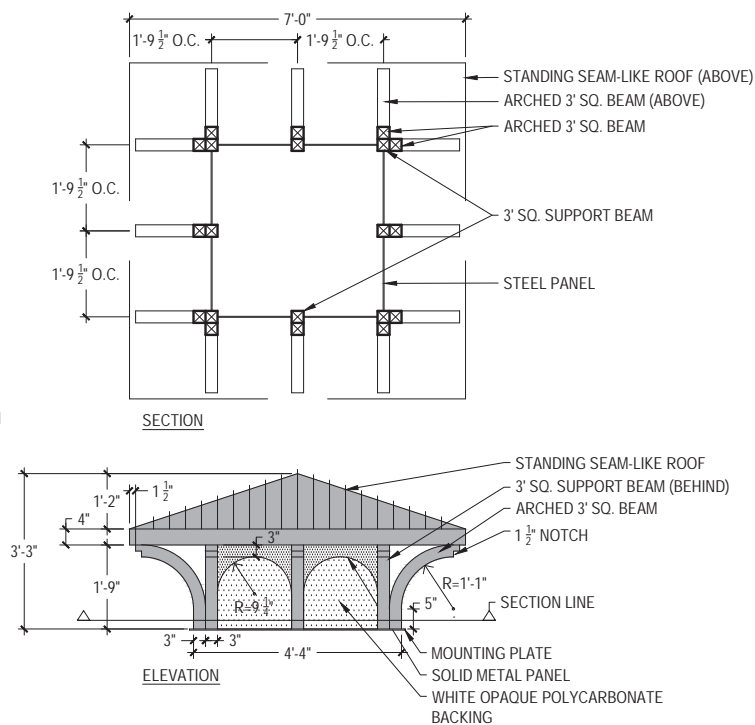


SCALE: 1/2" = 1'-0"

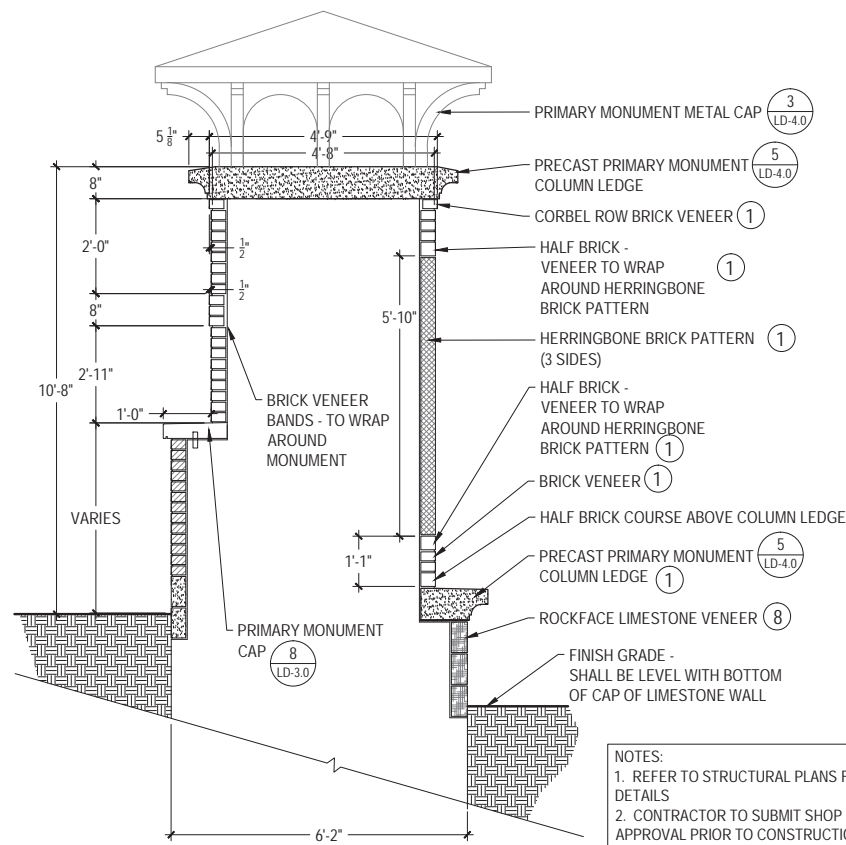


- NOTES:
1. REFER TO STRUCTURAL PLANS FOR STRUCTURAL DETAILS
 2. CONTRACTOR TO SUBMIT SHOP DRAWINGS FOR APPROVAL PRIOR TO CONSTRUCTION

SCALE: 1/2" = 1'-0"

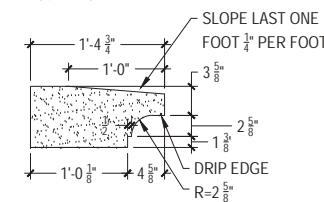

- NOTES:
1. LEDGE SECTIONS TO BE 3'-6" LONG MIN.
 2. MITER INSIDE AND OUTSIDE CORNERS

5 PRECAST PRIMARY MONUMENT COLUMN LEDGE
SCALE: 1" = 1'-0"

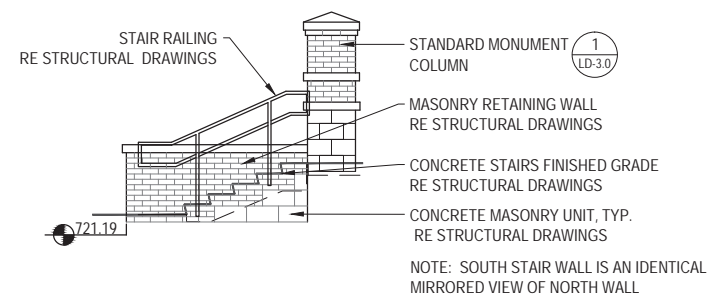

SCALE: 1/4" = 1'-0"

6 NORTH STAIR WALL ELEVATION
SCALE: 1/4" = 1'-0"

3 PRIMARY MONUMENT METAL CAP
SCALE: 1/2" = 1'-0"

4 PRIMARY MONUMENT COLUMN
SCALE: 1/2" = 1'-0"